Key

- Detainee Areas
- Staff Areas
- Relocated Facilities
- Storage/Services
- Circulation

N

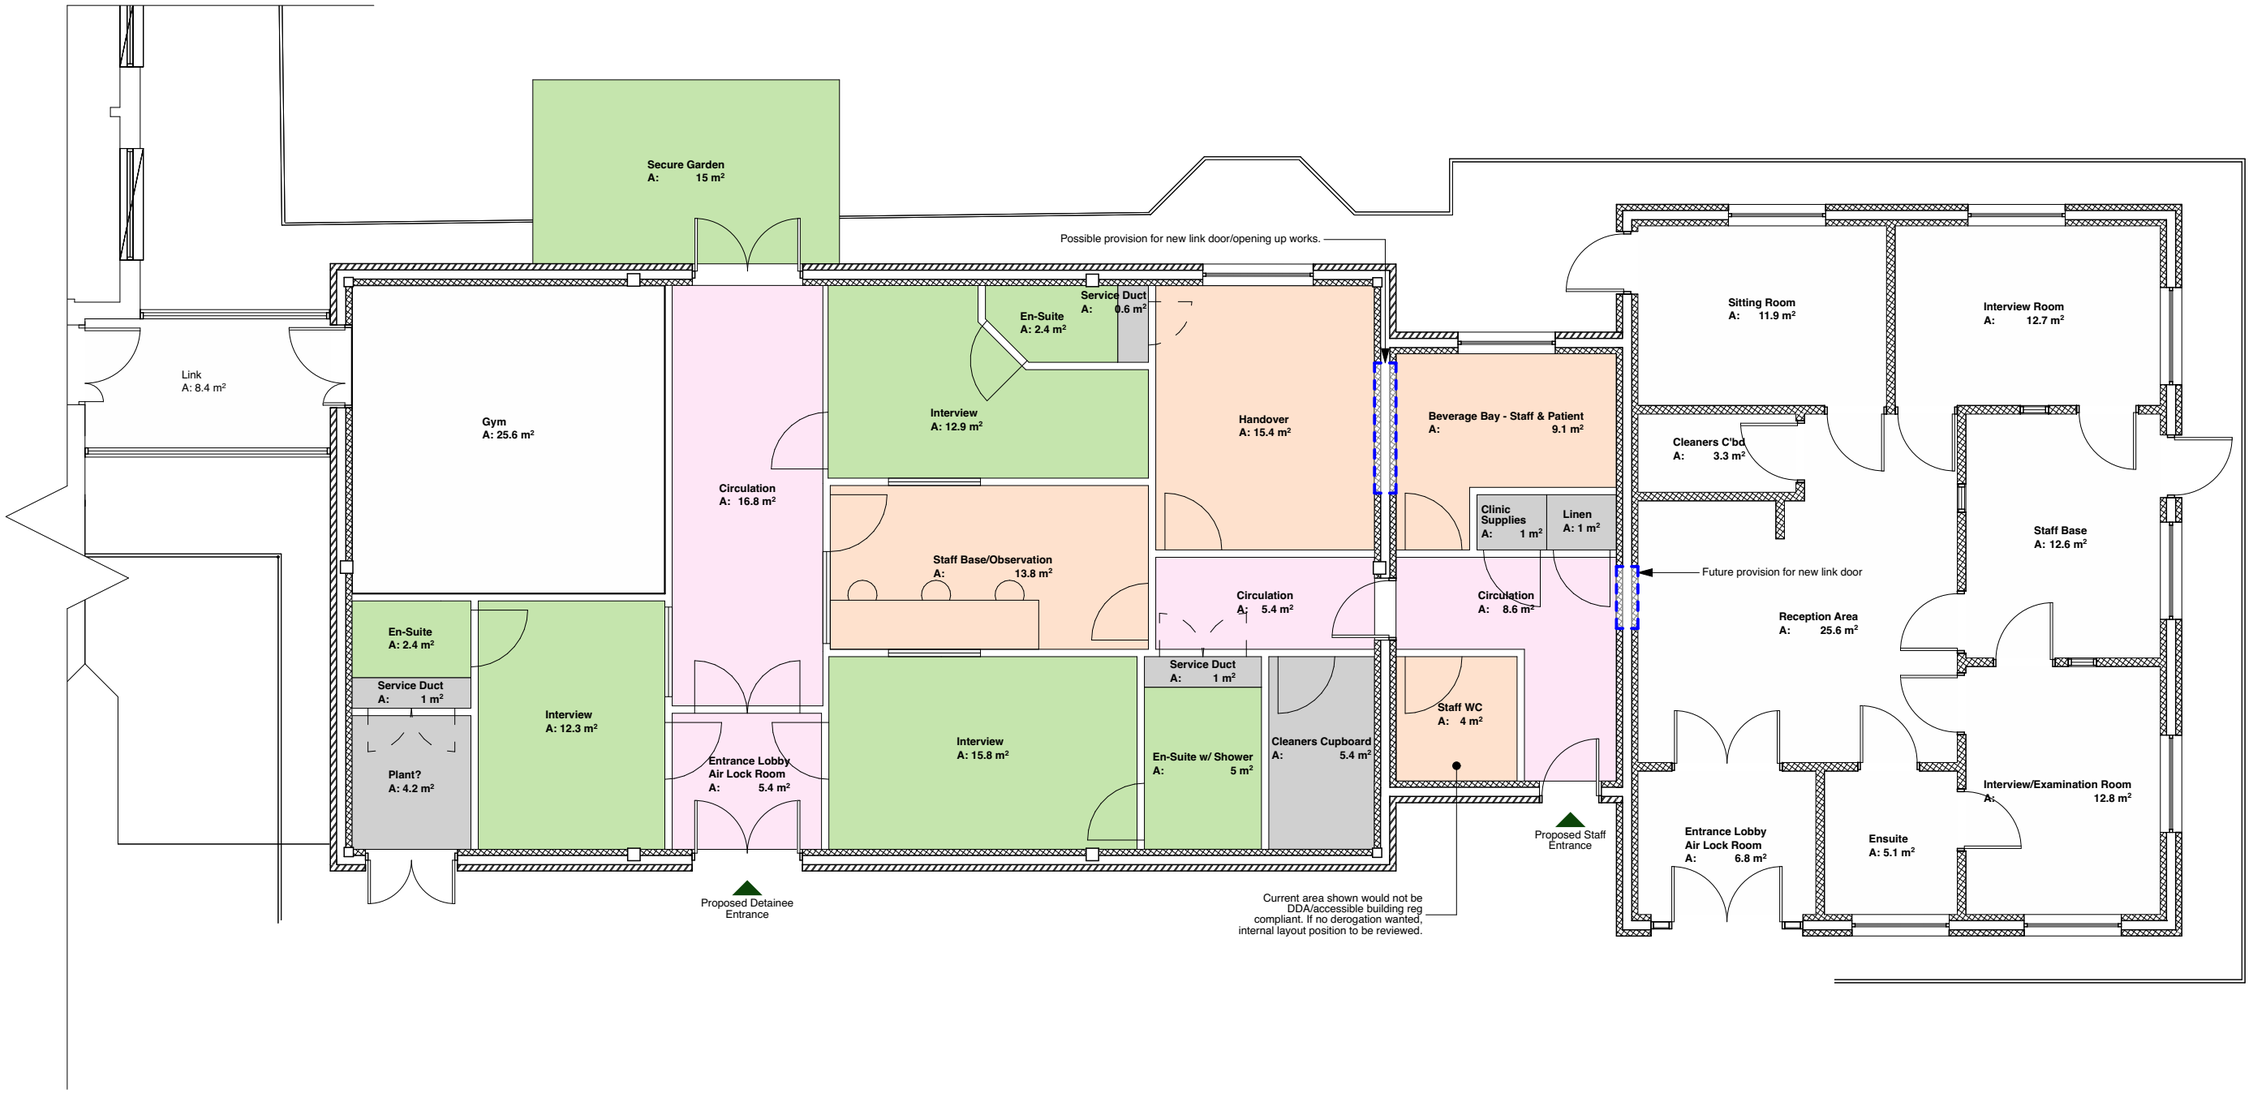

0 1 2 3 4 5

FEASIBILITY

NOTES

This drawing is the copyright of Quattro Design Architects Ltd and should not be reproduced in whole or in part without written permission. Only figured dimensions to be used for construction. Check all dimensions on site. Any discrepancies are to be reported to the Architect as soon as possible.

REVISIONS

REV: DATE - DRAWN - CHECKED: NOTES
F01: 24.07.24 - AM - CA: First Drawing Issue
F02: 27.08.24 - AM - CA: Layout amended based upon client markup, email 14.08.24.

PROJECT
Maxwell Suite Refurb

SCALE 1:100@A3

CLIENT
Gloucestrshire Health & Care NHS Foundation Trust

DATE July 2024

DRAWING TITLE
Proposed Ground Floor Plan

DRAWING NO. 7274-F-210

REV F02

Gloucester | London | Cardiff
Registered Office: Matthews Warehouse, High Orchard Street, Gloucester Quays, GL2 5QY (01452) 424234
Quattro design architects